THIS DRAWING IS UNPUBLISHED. RELEASED FOR PUBLICATION -,- .
© COPYRIGHT - BY TYCO ELECTRONICS CORPORATION. ALL INTERNATIONAL RIGHTS RESERVED.

LOC	DIST
DF	X0

REVISIONS

P	LTR	DESCRIPTION	DATE	DWN	APVD
	S1	REVISED PER ECO-08-010734	28MAY08	HMR	MW

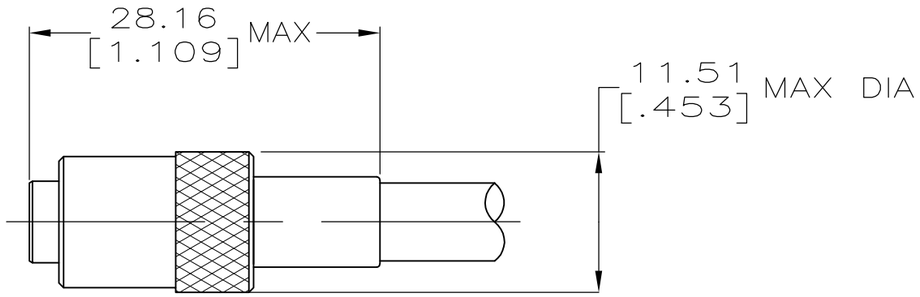

1 SEE I.S. 1833

2 USE CRIMPING TOOL: 69311-1, 69710 OR 69365-2. (USE DIE 69410-1 FOR TOOL 69710 OR 69365-2)

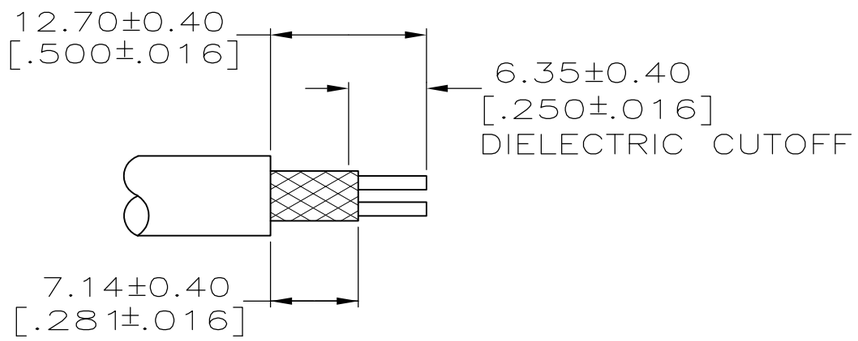

RECOMMENDED STRIP LENGTH

	FOR USE WITH CABLE:	CRIMPING TOOL	PART NUMBER
	BELDEN 8451, 8641 AND 8761	69311-1	7-329944-3
	BELDEN 9271	69311-1	2-329944-7
	BELDEN 9271	69311-1	2-329944-6
SUPERSEDED BY 2-329944-3	BELDEN 8451,8641,8737 AND 8761	2	2-329944-4
	BELDEN 8451,8641 AND 8761	69311-1	2-329944-3
	~~BELDEN 8737(SPIRAL WRAPPED SHIELD)~~	~~69311-1~~	~~2-329944-1~~

THIS DRAWING IS A CONTROLLED DOCUMENT.

DIMENSIONS: INCHES

TOLERANCES UNLESS OTHERWISE SPECIFIED:

0 PLC	± -
1 PLC	± -
2 PLC	± -
3 PLC	± -
4 PLC	± -
ANGLES	± -

MATERIAL -

FINISH -

DWN B. WERNER 8-19-92
CHK G. MICHAEL 8-19-92
APVD G.MICHAEL 8-19-92
PRODUCT SPEC —
APPLICATION SPEC —
WEIGHT —

Tyco Electronics

Tyco Electronics Corporation
Harrisburg, PA 17105-3608

NAME TWIN THREADED PLUG

SIZE	CAGE CODE	DRAWING NO	RESTRICTED TO
A3	00779	C-329944	—

CUSTOMER DRAWING

SCALE	SHEET	REV
2:1	1 OF 1	S1